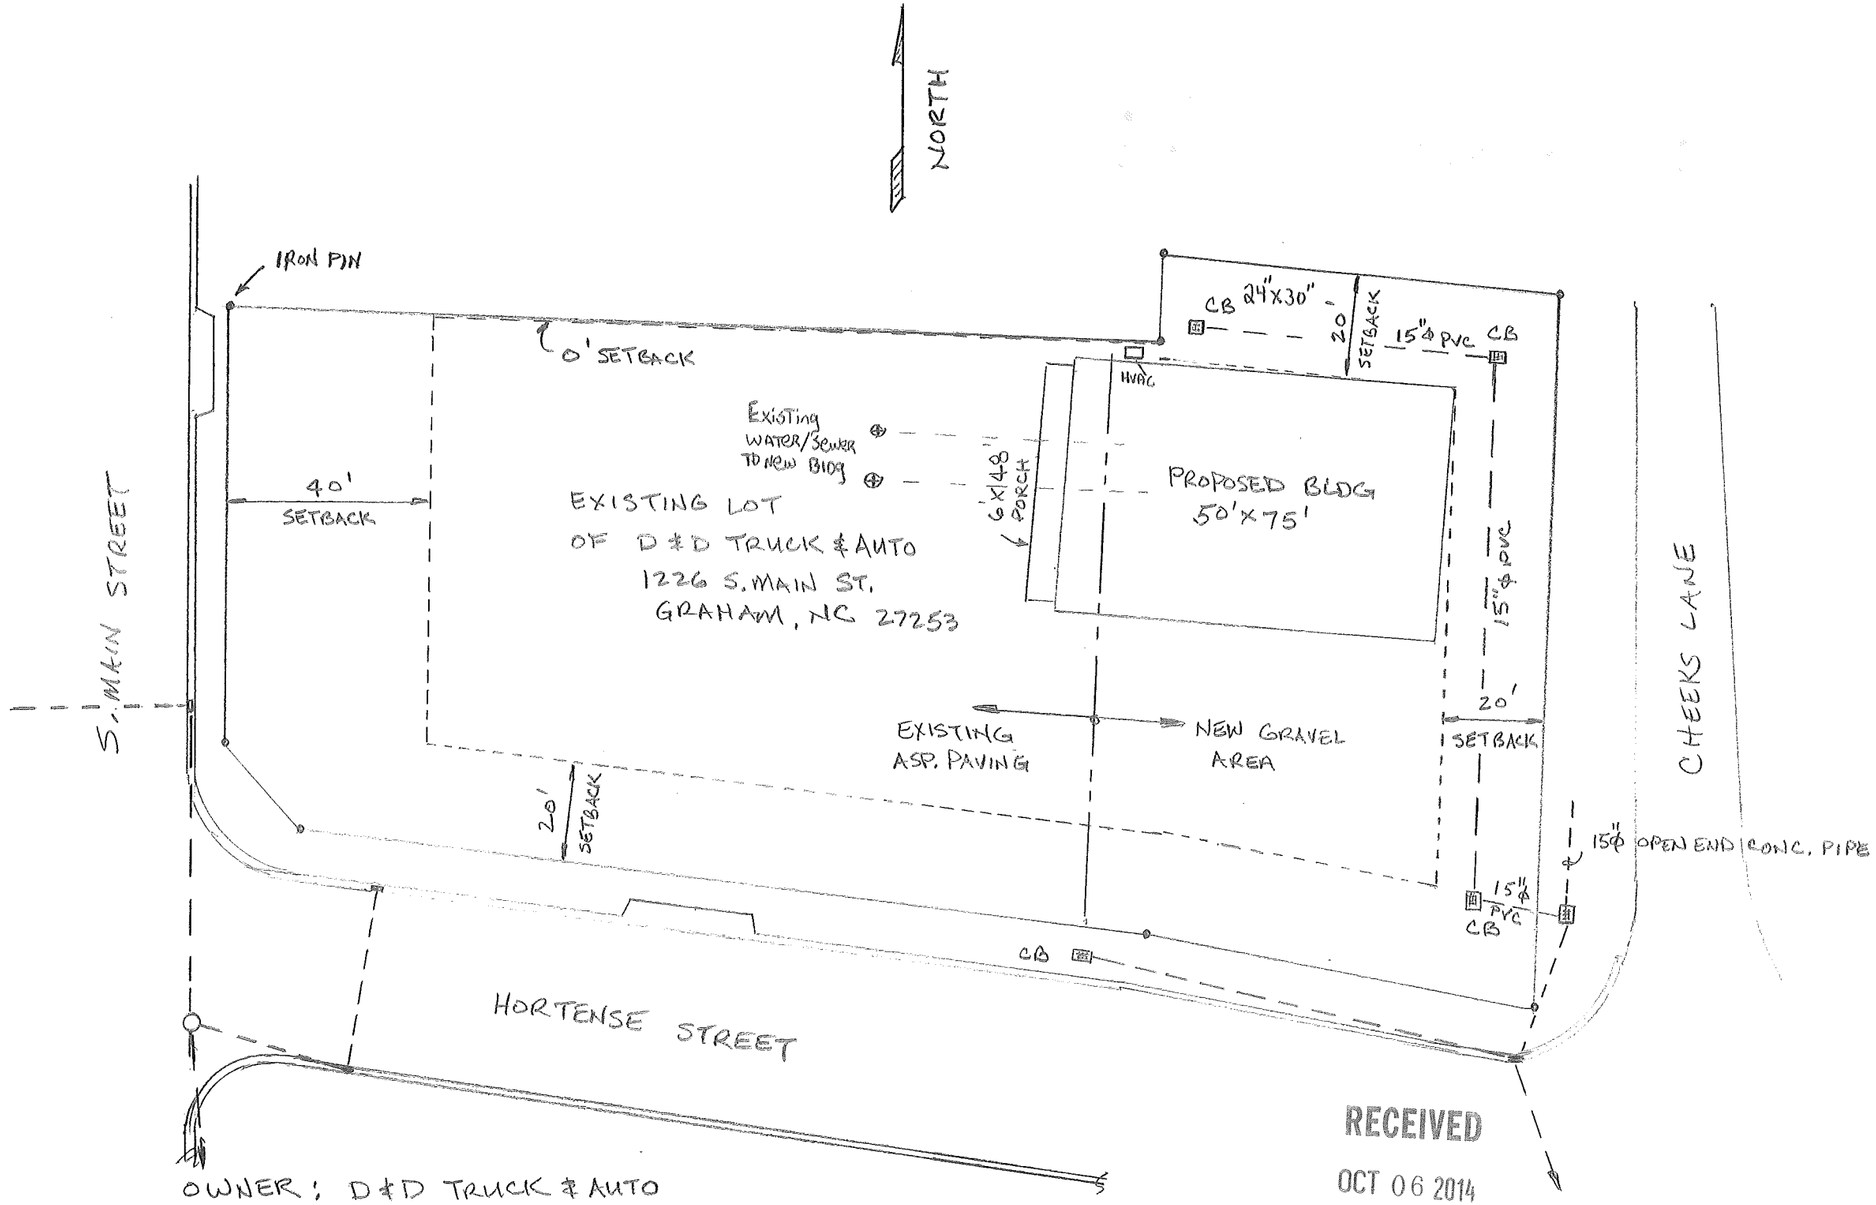

RECEIVED
OCT 06 2014
CITY OF GRAHAM
INSP. / P.Z.

OWNER: D & D TRUCK & AUTO
1226 S. MAIN ST
GRAHAM, NC 27253
% MR. DAVID PERRY
336 270 5104

DEED/TAX SEE LANDMARK SURVEYING PLAN ATTACHED FOR OTHER REQUIRED INFORMATION

ENLARGED SITE PLAN

0' 30' 60' 90'

SP1404