SEE COVER SHEET (C00.00) FOR SITE DATA

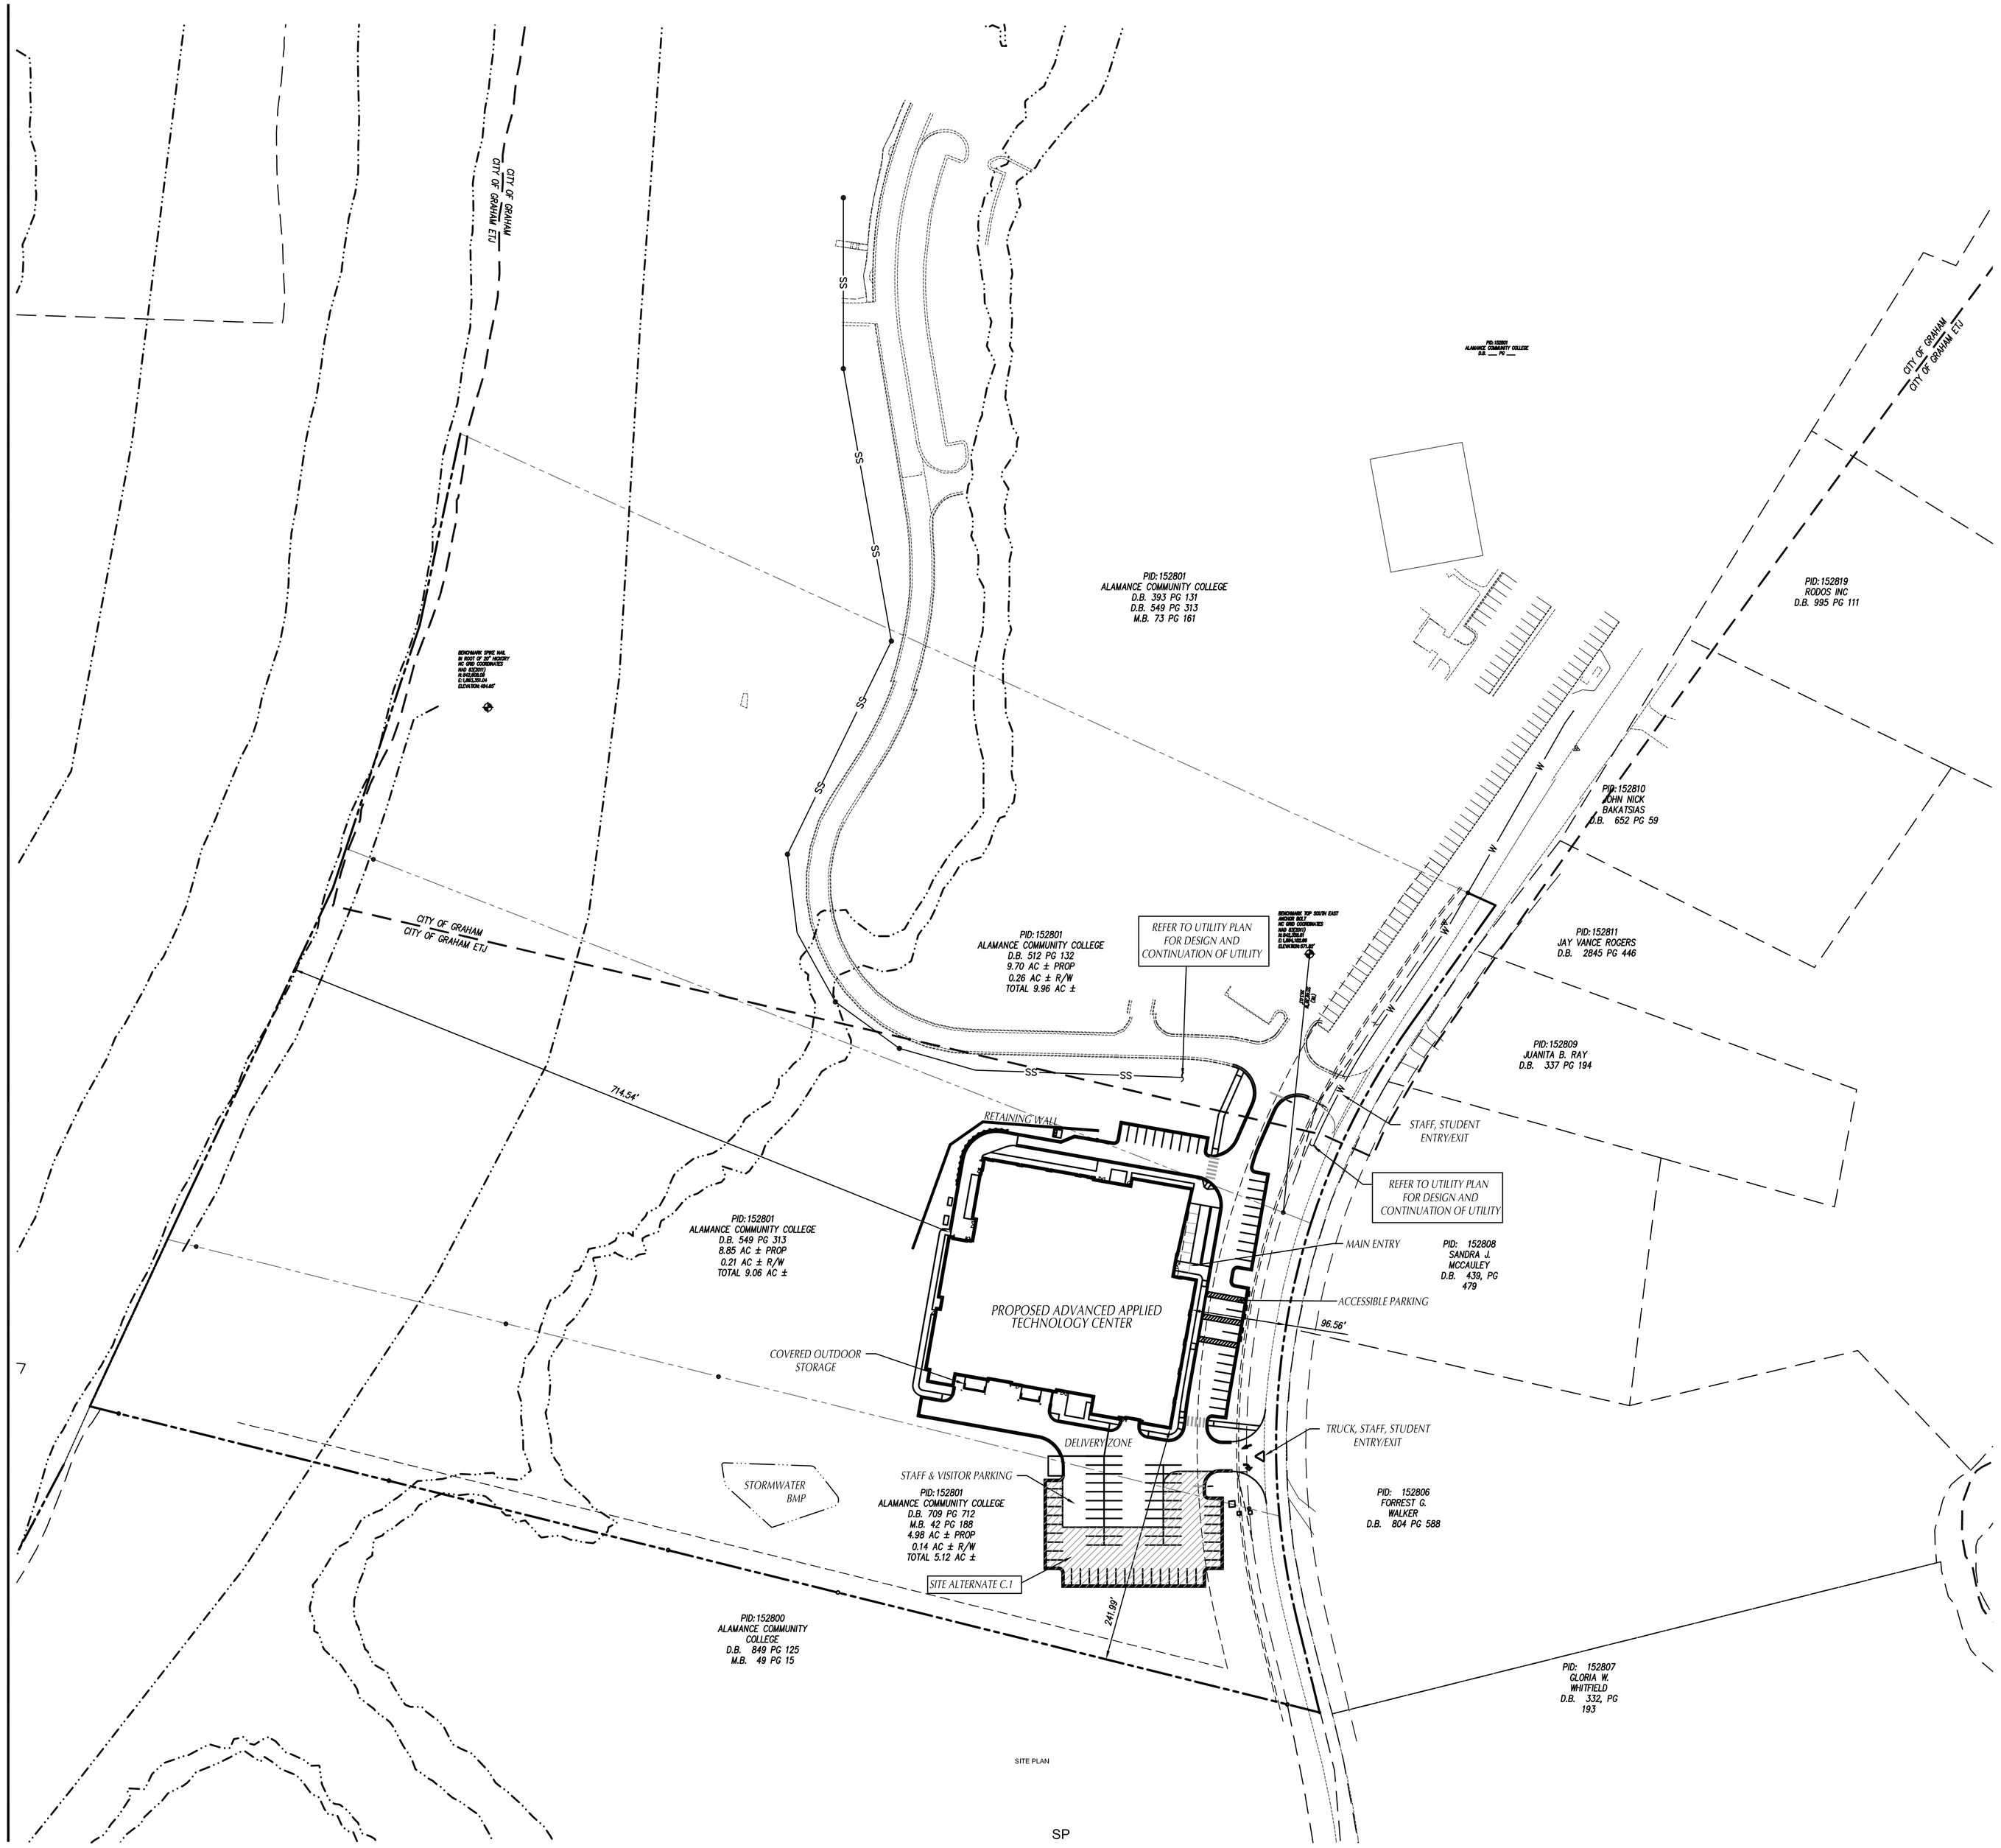

GRAPHIC SCALE

80 0 40 80 160 320

(IN FEET)
1 inch = 80 ft.

NC GRID NAD 83 (2011)

SP

LITTLE™
DIVERSIFIED ARCHITECTURAL CONSULTING

410 Blackwell St. Suite 10 Durham, NC 27701
T: 919.474.2500 F: 919.474.2502

www.littleonline.com

CLH DESIGN
CLH Design, PA
400 Regency Forest Dr.
Suite 120
Cary, NC 27511
Phone: 919.319.6716
Fax: 919.319.7516
LA: C-106, PE: C-1595

PROGRESS
PRINT NOT FOR
CONSTRUCTION

ISSUE FOR
50% CONSTRUCTION DOCUMENTS

ISSUE DATE
JANUARY 25, 2016

REVISIONS

NO.	REASON	DATE

PROJECT TEAM
PRINCIPAL IN CHARGE
Rob Klinedinst, AIA
PROJECT MANAGER
Will Harrison, AIA
DESIGN TEAM
CLH Design (RCP, HBR, SJM)

PROJECT NAME
ALAMANCE COMMUNITY COLLEGE ADVANCED APPLIED TECHNOLOGY CENTER

PROJECT NUMBER
513.3807.00
CLH PROJECT NUMBER 14-169

SHEET TITLE
SITE OVERALL PLAN

SHEET NUMBER
C00.01